DISTRICT	COUNTY	ROUTE	SECTION	SHEET
9-0	BLAIR	4027	WAE	? OF ?

BOROUGH OF TYRONE

REVISION NUMBER	REVISIONS	DATE	BY

LEGEND

- PARCEL NUMBER (SEE INDEX SHEET FOR PARCEL OWNER)
- CONCRETE DRIVEWAY
- CEMENT CONCRETE SIDEWALK
- CURB
- DRIVEWAY TIE-IN PAVEMENT

PI STA 1030+71.26
Δ 4° 03' 00"
T = 33.78'
L = 67.53'
R = 955.37'
PC STA 1030+37.48
PT STA 1031+05.01

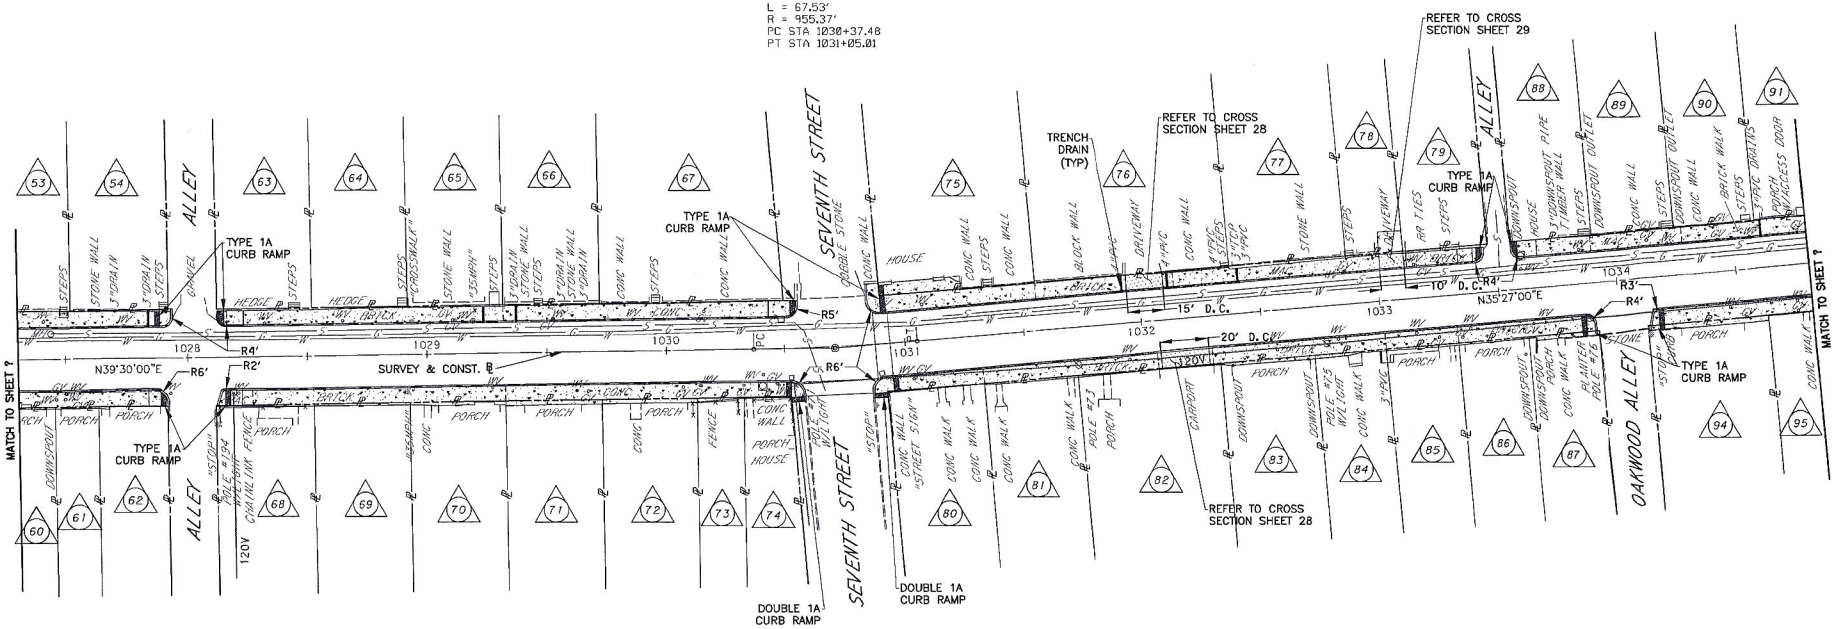

25 0 25
SCALE IN FEET

COMMONWEALTH OF PENNSYLVANIA
REGISTERED PROFESSIONAL
KENNETH W. SZALA
ENGINEER
NO. 044440-E

FILE: G:\Projects\53xx\5354 Tyrone Streetscape\SITEDEV\5354-Plan.dwg
USER: szalaky
DATE: 11/17/10 - 10:57 AM